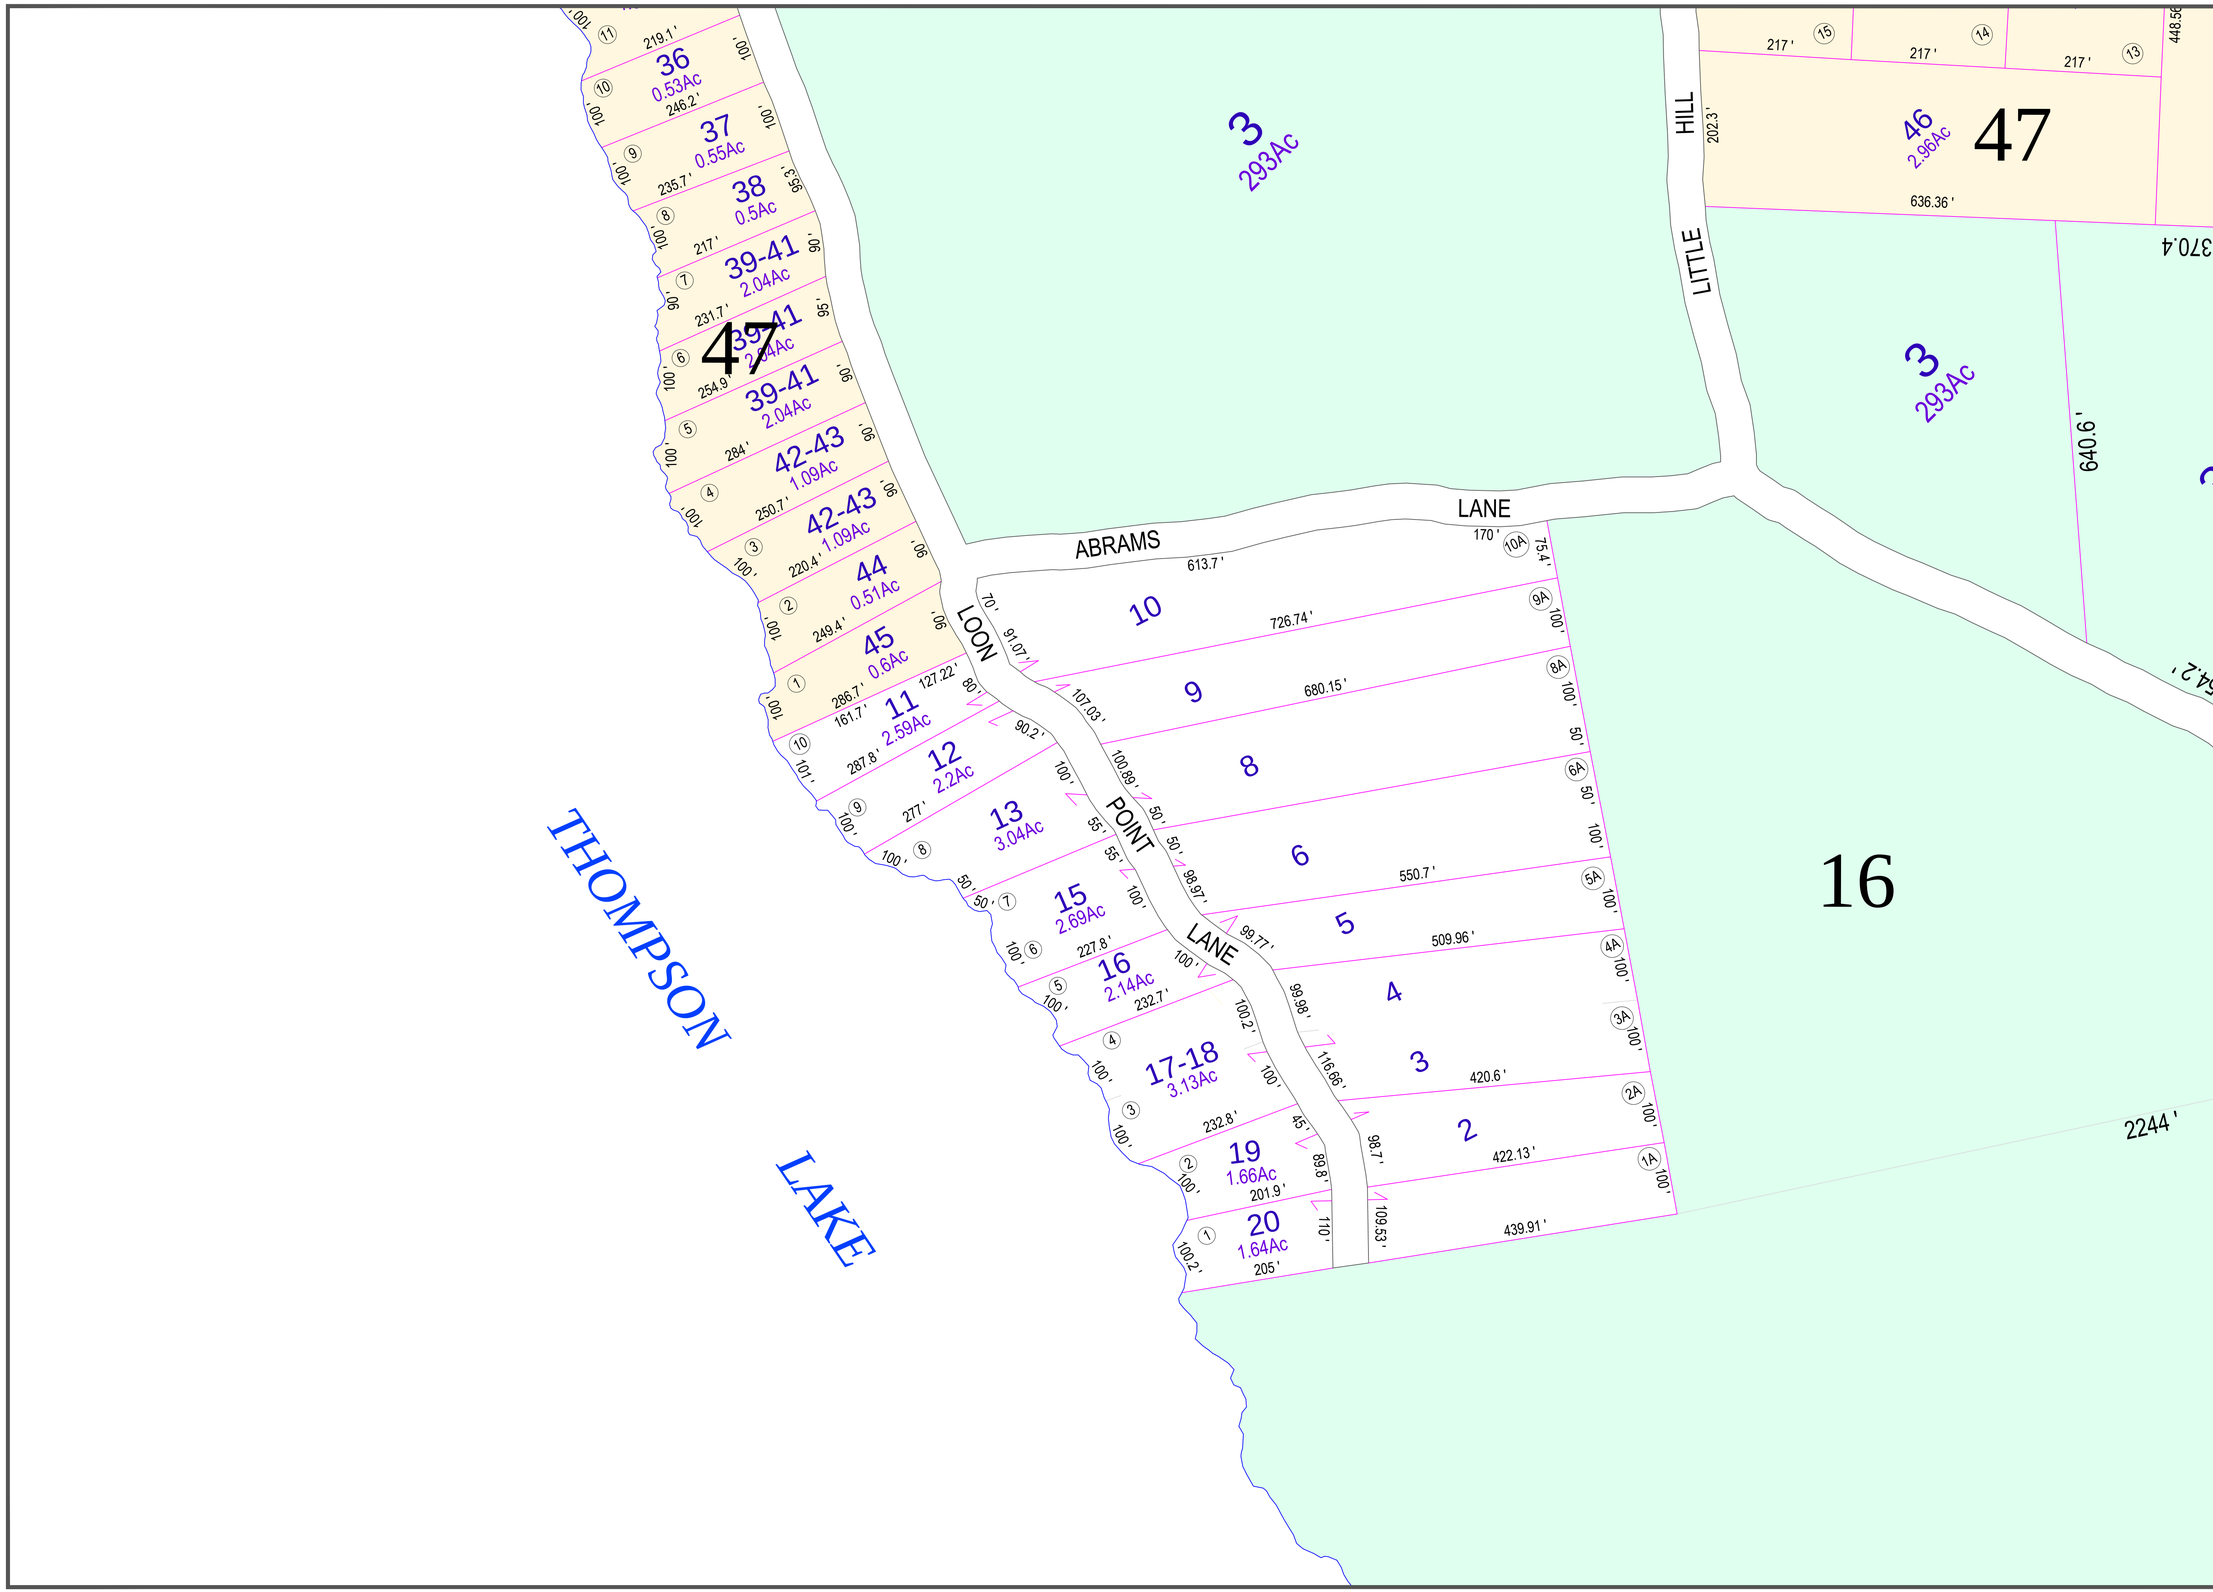
PROPERTY MAP
POLAND
MAINE
LEGEND
LOT DIMENSION
PROPERTY HOOKS
RIGHT OF WAY
EASEMENT
ABUTTING MAP NO. R11
PARCEL NUMBER 74
SUBDIVISION LOT NO. 4
STREET ADDRESS NO. 10
REVISED TO APRIL 1, 2015
FOR ASSESSMENT PURPOSES ONLY
NOT FOR PROPERTY CONVEYANCES
SCALE IN FEET
0 100 200
John E. O'Donnell & Associates
632 Bald Hill Road
New Gloucester, Maine 04260
(207) 926-4044
john@jeodonnell.com
www.jeodonnell.com
48
THOMPSON LAKE
ABRAMS LANE
LOON POINT LANE
LITTLE HILL
3 293Ac
47
46 2.96Ac
36 0.53Ac
37 0.55Ac
38 0.5Ac
39-41 2.04Ac
42-43 1.09Ac
44 0.51Ac
45 0.6Ac
11 2.59Ac
12 2.2Ac
13 3.04Ac
15 2.69Ac
16 2.14Ac
17-18 3.13Ac
19 1.66Ac
20 1.64Ac
10
9
8
6
5
4
3
2
16
2244'